PLAT
OF
HILL TRACT No 1

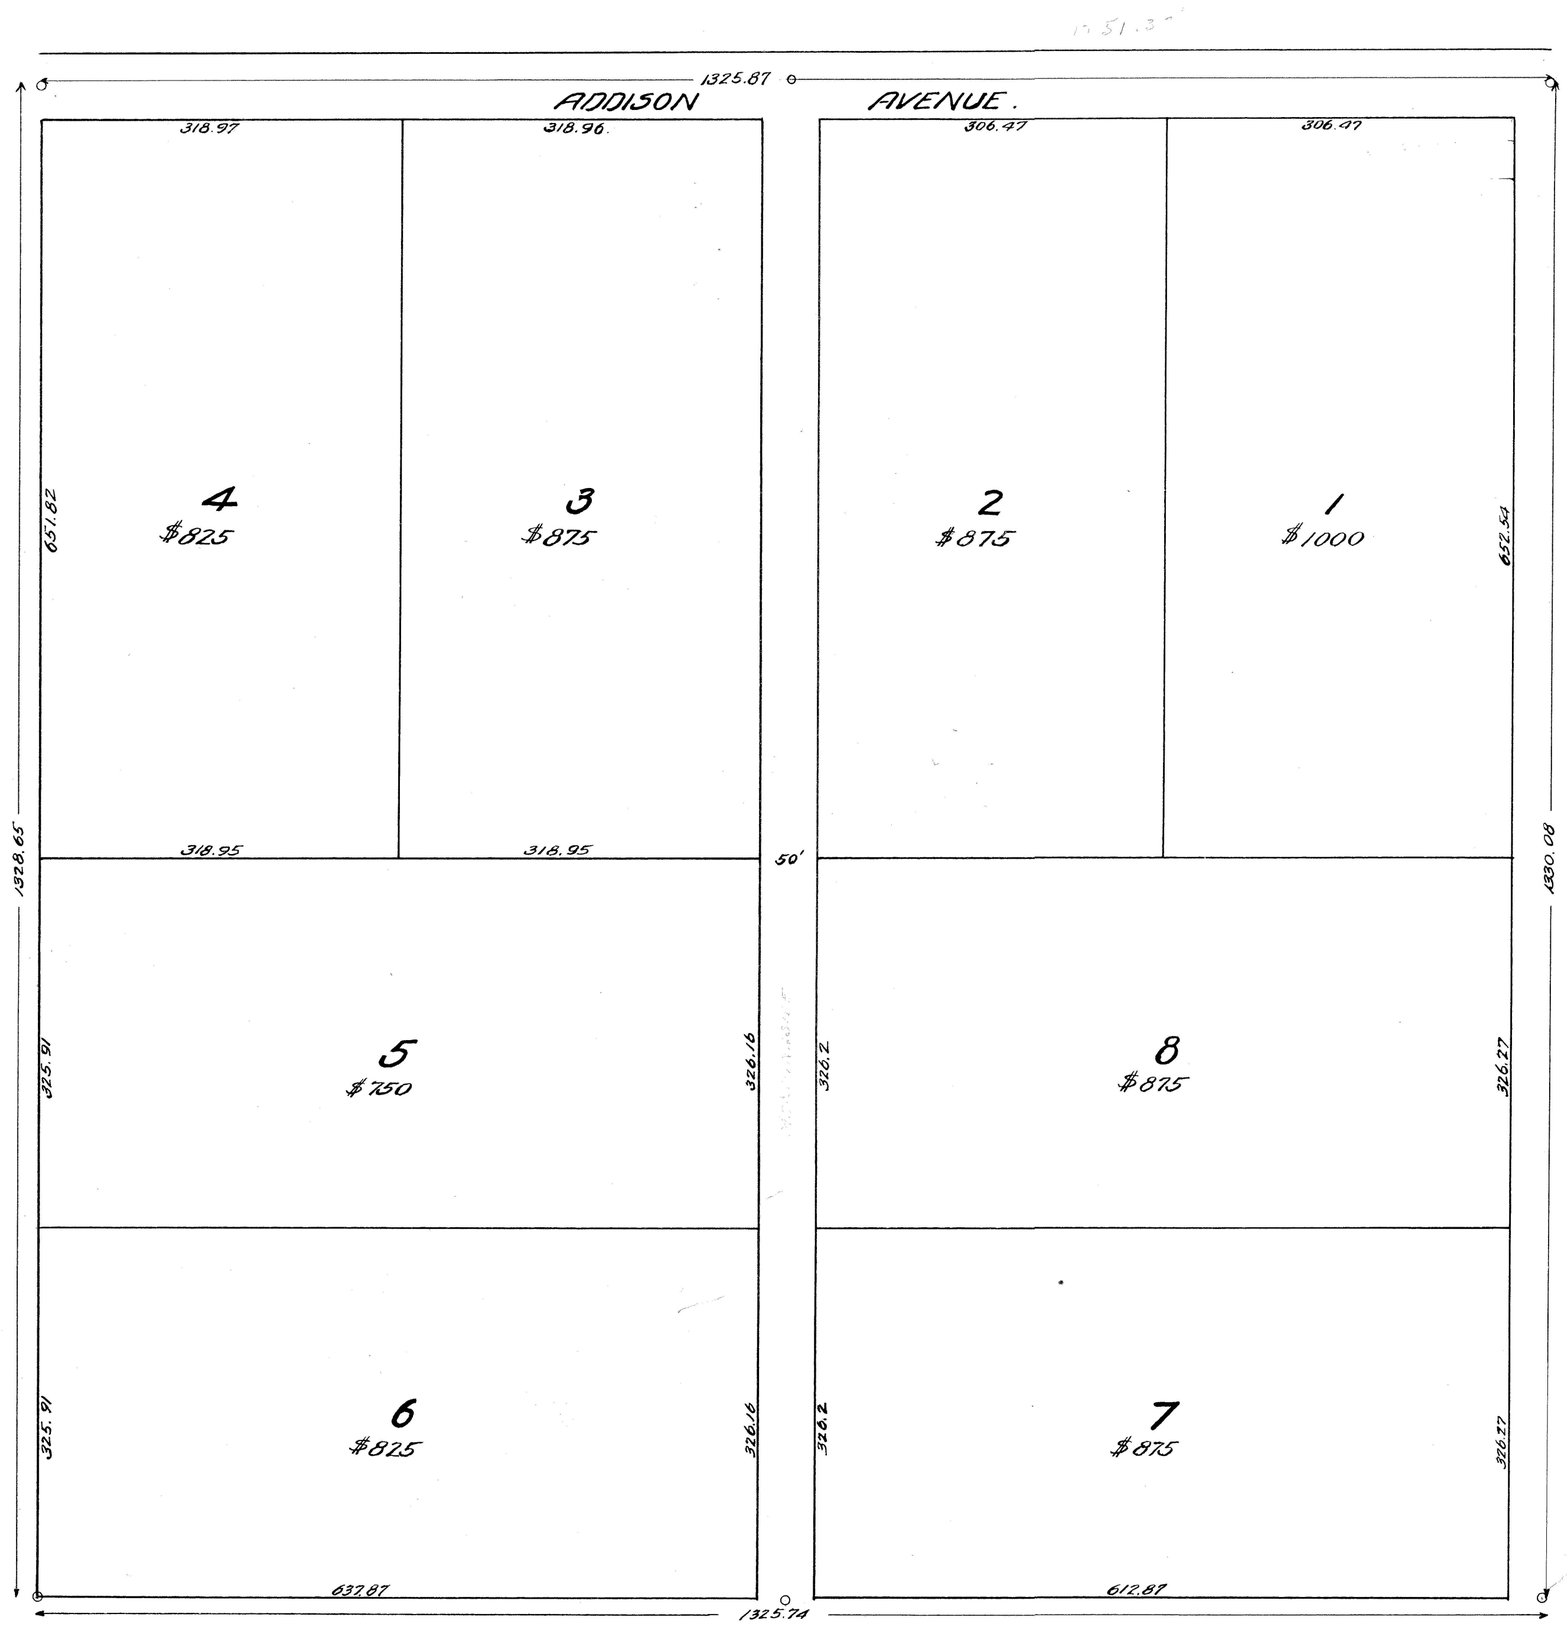

STATE OF IDAHO }
COUNTY OF TWIN FALLS } S.S.

I hereby certify that I am the person who surveyed the NE¼ of the NE¼ of Section 15 T10S. R17E. B.M. and that the accompanying plat is a true and correct representation of the same as marked out upon the ground.

CHAS. H. MULL
Licensed surveyor.

Subscribed and sworn to before me this 9 day of Nov. 1907.

STUART H. TAYLOR
Notary Public.

My commission expires Dec. 30 – 1909.

SEAL OF NOTARY PUBLIC

KNOW ALL MEN BY THESE PRESENTS that I the undersigned do hereby certify that the following is a true and correct description of the land included in the HILL TRACT #1 which is included herewith. Said land shown and described as the NE¼ of the NE¼ section 15 T10S. R17E. B.M.

And I do further certify that it is my intention to include the same in the said plat thereof and that in consideration of the filing of said plat by the COUNTY RECORDER of TWIN FALLS COUNTY, IDAHO and the acceptance by the public of said streets shown on said plat do hereby give and grant to the public forever in fee simple such portion of said premises platted as are on the said plat set aside for streets for public use forever.

FRED B. HILL

STATE OF MINNESOTA }
COUNTY OF RICE } S.S.

On this day 18th of Dec. 1907, before me F. J. Wilcox a notary public in and for said county personally appeared FRED B. HILL known to me to be the person whose name is subscribed to the foregoing dedication of plat and acknowledged to me that he executed the same.

IN WITNESS WHEREOF I have hereunto set my hand and affixed my official seal the day and year in this certificate first above written.

F. J. WILCOX
Notary Public.

My commission expires Sept. 9, 1914.

SEAL OF NOTARY PUBLIC

2438

STATE OF IDAHO }
COUNTY OF TWIN FALLS } S.S.

I hereby certify that this instrument filed for record at request of C. M. HILL at 22 minutes past 9 o'clock A.M. this 24 day of Dec. A.D. 1907 in my office and duly recorded in book _____ of _____ at page _____

H. T. WEST
Ex Officio Recorder

_____ Deputy

Fees $1.50

Twin Falls County, Idaho
Recorded for:
HILL, C. M.
09:00:00 am Dec.24,1907
0000 – 002438