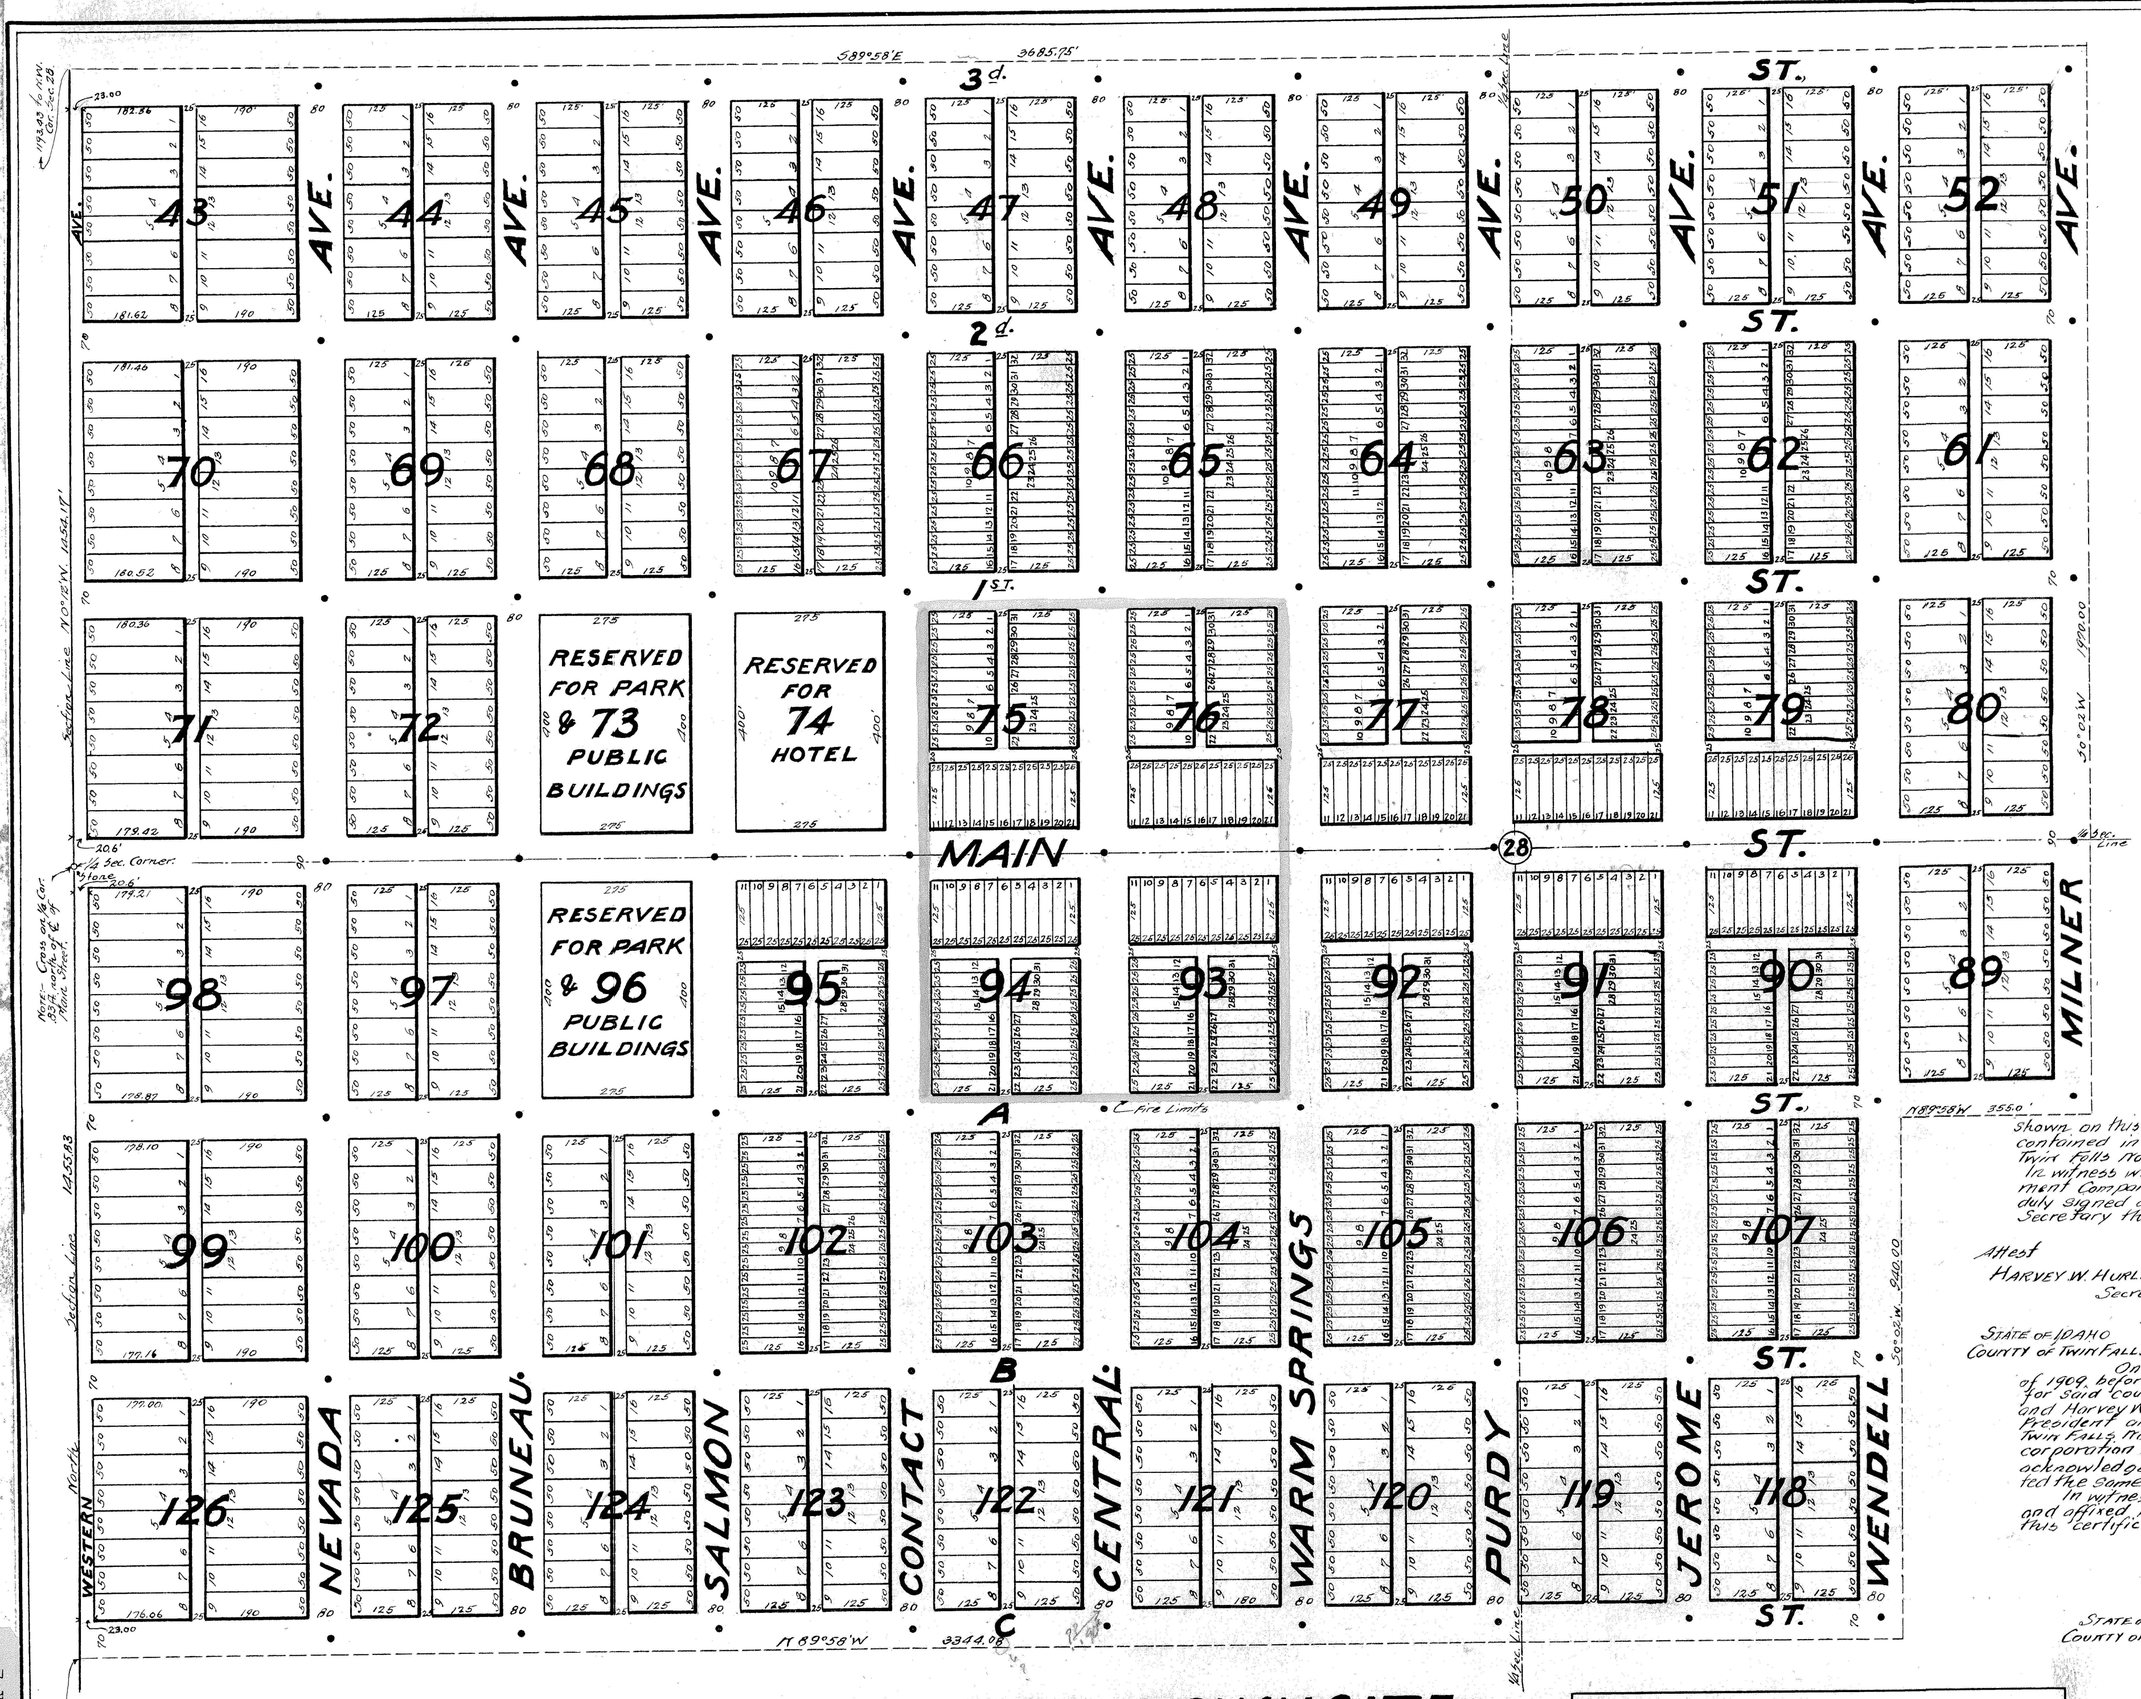

I, Charles B. Smith, who supervised the survey of the townsite of the town of Hollister, do hereby certify that the plat of said Hollister townsite upon which this certificate is endorsed is a true and correct plat thereof made for me from an actual survey, and I further certify that the following is a correct description of the land included in said plat situated in Twin Falls County, State of Idaho, to wit:- Beginning on the west line of Sec. 28 (T.12S. R.16E. B.M.) at a point 1190.92 ft. north of the southwest corner of said section, thence north 1455.83 ft. to the quarter corner between Sec. 28 and Sec. 29, thence N0°12'W 1454.17 ft., thence S89°58'E. 3685.75 ft. thence S0°2'W 1970.00 ft. thence N89°58'W. 355.00 ft. thence S0°2'W 940.00 ft. thence N89°58'W. 3344.08' to place of beginning, said described land all in Sec. 28. T.12S. R.16E. Boise Meridian.
Survey commenced March 17th 1909, completed Aug. 19th 1909.

CHARLES B. SMITH

Subscribed and sworn to before me this 18th day of September. 1909.
E.C. KIERSTED
Notary Public.

SEAL

KNOW ALL MEN BY THESE PRESENTS:- That the Twin Falls North Side Investment Company, Ltd. a corporation organized and existing under and by virtue of the laws of the State of Idaho, is the owner of the following described land to-wit: Beginning on the west line of Sec. 28 (T.12S. R.16E. B.M.) at a point 1190.92 ft. north of the southwest corner of said section, thence north 1455.83 ft. to the quarter corner between Sec. 28 and Sec. 29, thence N0°12'W 1454.17 ft, thence S89°58'E 3685.75 ft. thence S0°2'W, 1970.00 ft, thence N89°58'W 355.00 ft. thence S0°02'W. 940.00 ft. thence N89°58'W 3344.08 ft. to place of beginning, said described land all in Sec. 28 Township 12 S., Range 16 E. of the Boise Meridian. And said corporation does further certify that it has laid out and platted said land as shown by this map, as the townsite of Hollister in the county of Twin Falls, State of Idaho. And it does hereby grant and donate to the use of the public all the streets and alleys as shown on this plat, subject however, to the reservations contained in the conveyance of this property to the Twin Falls North Side Investment Company, Ltd.
In witness whereof the Twin Falls North Side Investment Company, Ltd. has caused these presents to be duly signed and attested by its Vice-President and Secretary this 18th day of September, 1909.

TWIN FALLS NORTH SIDE INVESTMENT CO. LTD.
By D.C. MACWATTERS
Vice-President.

Attest
HARVEY W. HURLEBAUS
Secretary.

SEAL

STATE OF IDAHO
COUNTY OF TWIN FALLS } S.S.

On this 18th day of September in the year of 1909, before me E.C. KIERSTED, a notary public in and for said county, personally appeared D.C. MacWatters and Harvey W. Hurlebaus, known to me to be the Vice President and Secretary respectively of the said TWIN FALLS NORTH SIDE INVESTMENT COMPANY LTD., the corporation that executed the above instrument and acknowledged to me that such corporation executed the same.
In witness whereof I have hereunto set my hand and affixed my notarial seal the day and year in this certificate first above written.

E.C. KIERSTED
Notary Public.

SEAL

STATE OF IDAHO
COUNTY OF TWIN FALLS } S.S.

I, H.T. West, Recorder of Twin Falls County, Idaho, do hereby certify that the foregoing and attached plat of the town site of Hollister was filed for record on the 19th day of Mch. at 9 A.M. in the year 1909 at the request of D.C. MacWatters, and that the same was duly recorded in book 2 of plats at page 15 of the records of Twin Falls County, Idaho.
In witness whereof, I have hereunto set my hand and affixed the seal of my office this 19th day of Mch. 1909.

H.T. West
Recorder
By C.C. Siggins
Deputy.

NOTE:-
Street intersections indicated by cross on rock containing at least ½ cubic foot and buried of least 6" underground.
Street intersections indicated hereon, thus •
Bearing of streets. N.0°2'E-S0°2'W & S89°58'E-N89°58'W. as determined by polar observation Sept. 13, 1909.

HOLLISTER TOWNSITE
TWIN FALLS COUNTY, IDAHO.
SEC. 28 T.12 S., R.16 E.B.M.

NOTE:-
Blocks 73, 74 and 96 reserved from sale, all other reserved portions marked R.
Street intersections indicated thus •
Survey was made with W. & L.E. Gurley transit reading to minutes. Angles read repeating ten times
Measurements made with 100 ft. Chicago steel tape, standard at 70° Fahr. Corrected for temperature. Full 28 lbs.

#18022

STATE OF IDAHO
COUNTY OF TWIN FALLS } S.S.

I hereby certify that instrument was filed for record at request of D.C. MacWatters at — minutes past 9 o'clock A.M. this 19th day of Mch. A.D. 1910 in my office and duly recorded in book 2 of plats on page 15.
Fees $14.00

H.T. West
Ex officio Recorder
C.C. Siggins
Deputy

Twin Falls County, Idaho
Recorded for:
MACWATTERS, D. C.
09:00:00 am Mar.19,1910
0000 – 018022