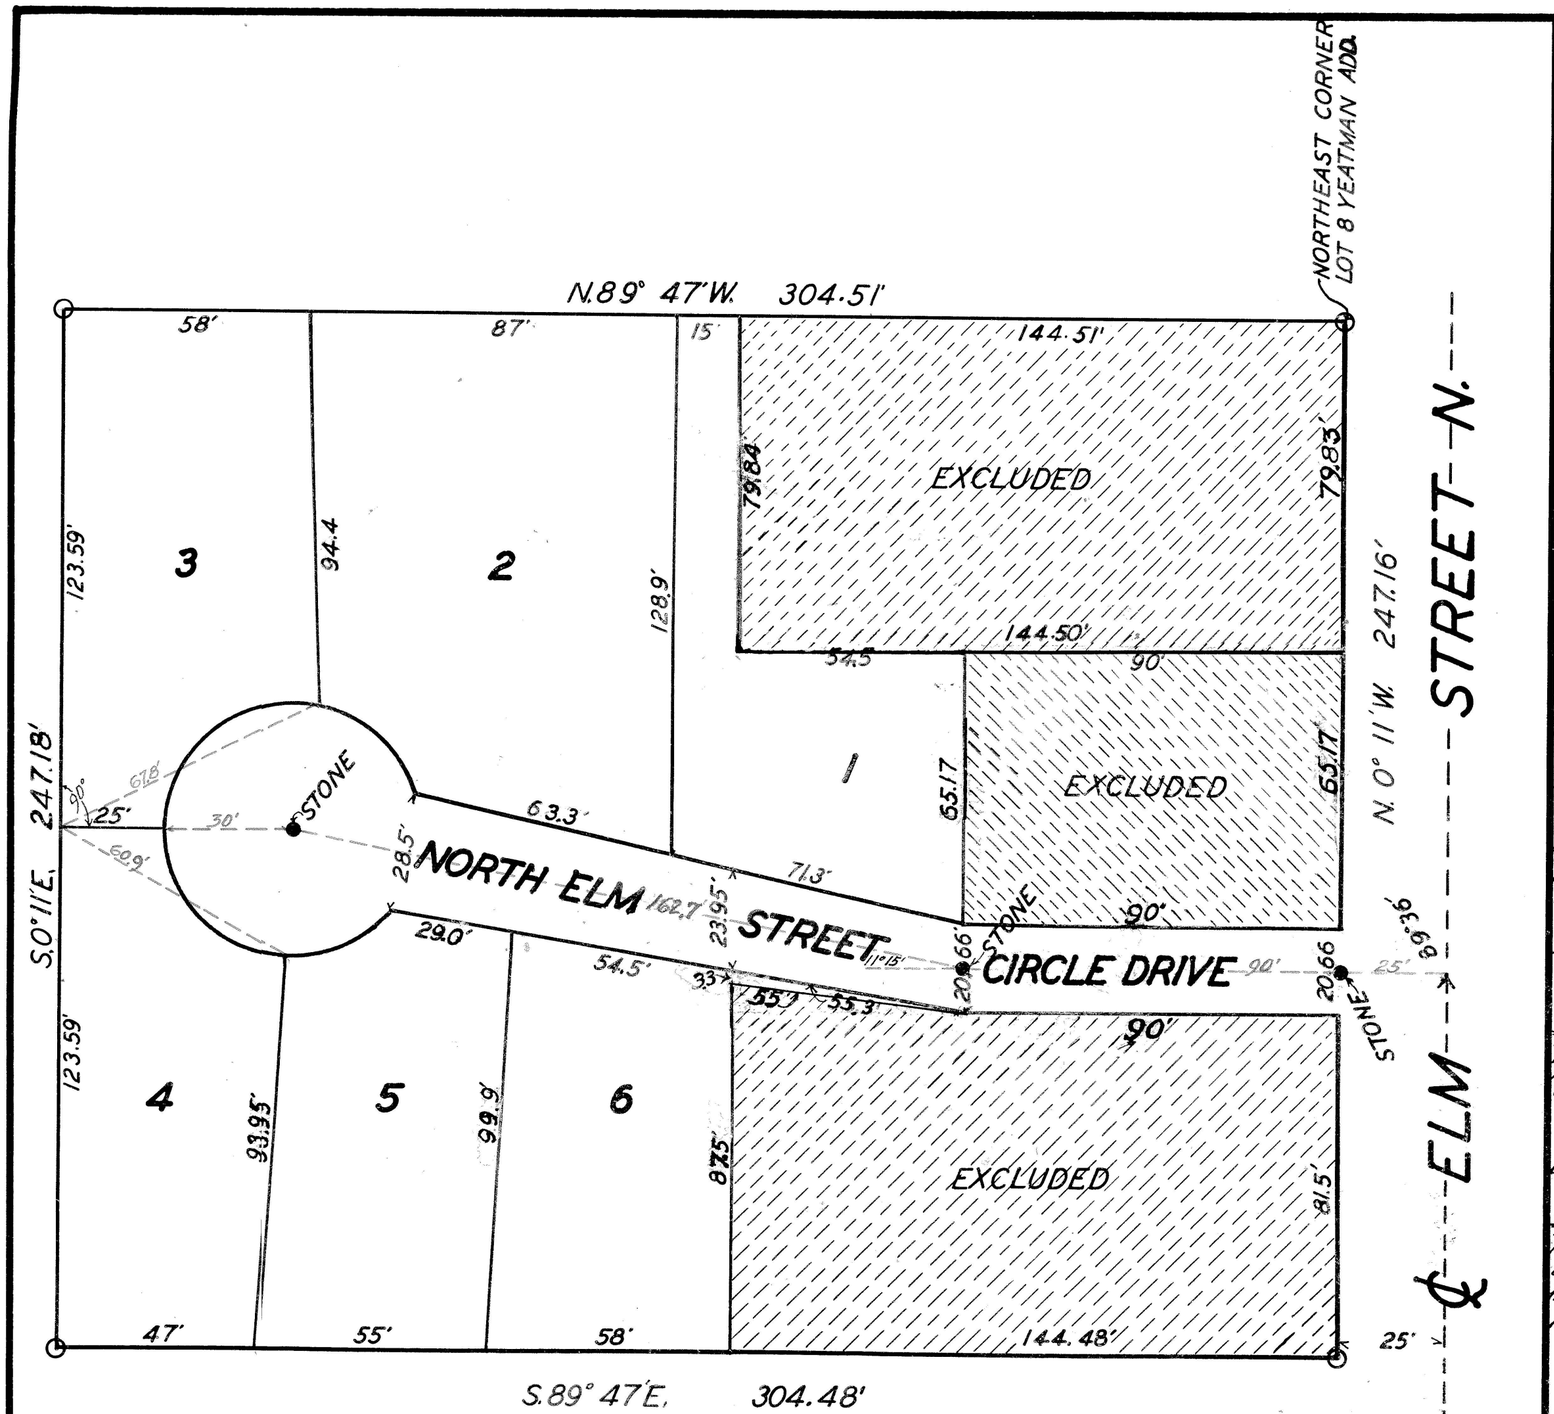

DEDICATION

This is to certify that the undersigned are owners in fee simple of the property hereinafter described, that the correct description of the land included in this plat is as follows:- In the east half of Lot 8 Yeatman Addition, Twin Falls Idaho located in the SW¼ NW¼ SW¼ Section 10, T.10 S., R. 17 E. B.M. in Twin Falls County, Ida. That it is the intention of the undersigned to and they do hereby include said land in this plat; that the undersigned, and each of them, do by these presents grant, bargain, sell, convey, confirm and dedicate to the public, for public use, forever, all thoroughfares, streets, alleys and parks as shown on this plat.

H. O. Fortner
Dorothy S. Fortner

ACKNOWLEDGMENT

STATE OF IDAHO,
COUNTY OF TWIN FALLS. SS

On this 28th day of February, 1950, before me, the undersigned, a Notary Public, in and for said State, personally appeared, H.O. Fortner and Dorothy S. Fortner, husband and wife, known to me to be the persons whose names are subscribed to the foregoing dedication, and acknowledged to me that they executed the same.

IN WITNESS WHEREOF, I have hereunto set my hand and affixed my official seal the day and year in this certificate first above written.

Ann Jane J. Lewis
Notary Public

SURVEYOR'S CERTIFICATE

This is to certify that I, John E. Hayes, a duly qualified surveyor, surveyed the land described in this plat, namely, the east half of Lot 8 Yeatman Addition, located in the SW¼ NW¼ SW¼ Section 10, T.10 S., R. 17 E. B.M. in Twin Falls County, Idaho and designated herein as "North Elm Street Circle" subdivision" and that this plat is a true and correct representation of said survey as made and staked by me on said land.

John E. Hayes

ACKNOWLEDGMENT

STATE OF IDAHO,
COUNTY OF TWIN FALLS. SS.

On this 28th day of February, 1950, before me, the undersigned, a Notary Public, in and for said State, personally appeared John E. Hayes, known to me to be the person whose name is subscribed to the foregoing surveyor's certificate, and acknowledged to me that he executed the same.

IN WITNESS WHEREOF, I have hereunto set my hand and affixed my official seal the day and year in this certificate first above written.

Ann Jane J. Lewis
Notary Public

CITY'S ACCEPTANCE

The foregoing plat was duly accepted and approved by the ~~City Council~~ Board of Commissioners of the City of Twin Falls, Idaho, on the 6th day of March, 1950.

Attest: Ann Jane J. Lewis
City Clerk

R. D. Sommerdorfer
Chairman.

CITY ENGINEER'S APPROVAL

The undersigned hereby certifies that the property described in this plat lies within one mile of the City of Twin Falls, Idaho, and that this plat has been examined by the undersigned, and is in all respects approved.

Dated this 6th day of March, 1950.

Ann Jane J. Lewis
City Clerk.

J. B. McCandless
City Engineer.

COUNTY SURVEYOR'S CERTIFICATE

This is to certify that the undersigned has checked the foregoing plat and computations for making the same and has determined that they comply with the laws of the State of Idaho relating thereto.

Dated this 6th day of May, 1950.

Floyd "Joss" Meyer
County Surveyor.

COUNTY RECORDER'S CERTIFICATE

This is to certify that the foregoing plat was filed for record in the office of the Recorder of Twin Falls County, Idaho, this 8 day of ~~February~~ MAY 1950, at 4:10 P.M. at the request of H. O. Fortner and duly recorded in Plat Book No. 6, at page 23

399203
$5.00

C. A. Rieber
Ex-officio Recorder

Deputy

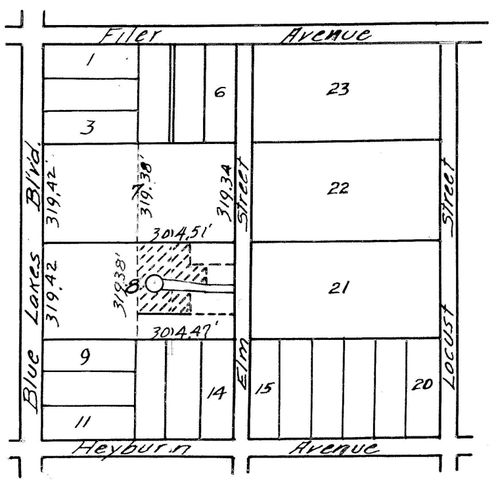

Index Map Yeatman Addition West Half

NORTH ELM STREET CIRCLE SUBDIVISION

IN EAST HALF LOT 8 YEATMAN ADDITION IN SW¼ NW¼ SW¼, SEC. 10, T. 10 S., R. 17 E. B.M. TWIN FALLS, IDAHO.

1" = 30'

Twin Falls County, Idaho
Recorded for:
FORTNER, H. O.
09:00:00 am May 01, 1950
0000 – 399203

● Indicate buried lava stone monuments with (+) cross.
Lot corners are steel pipes or pins.
○ Block corners are galv. steel pipes, 1½" diam.

Feb. 1950